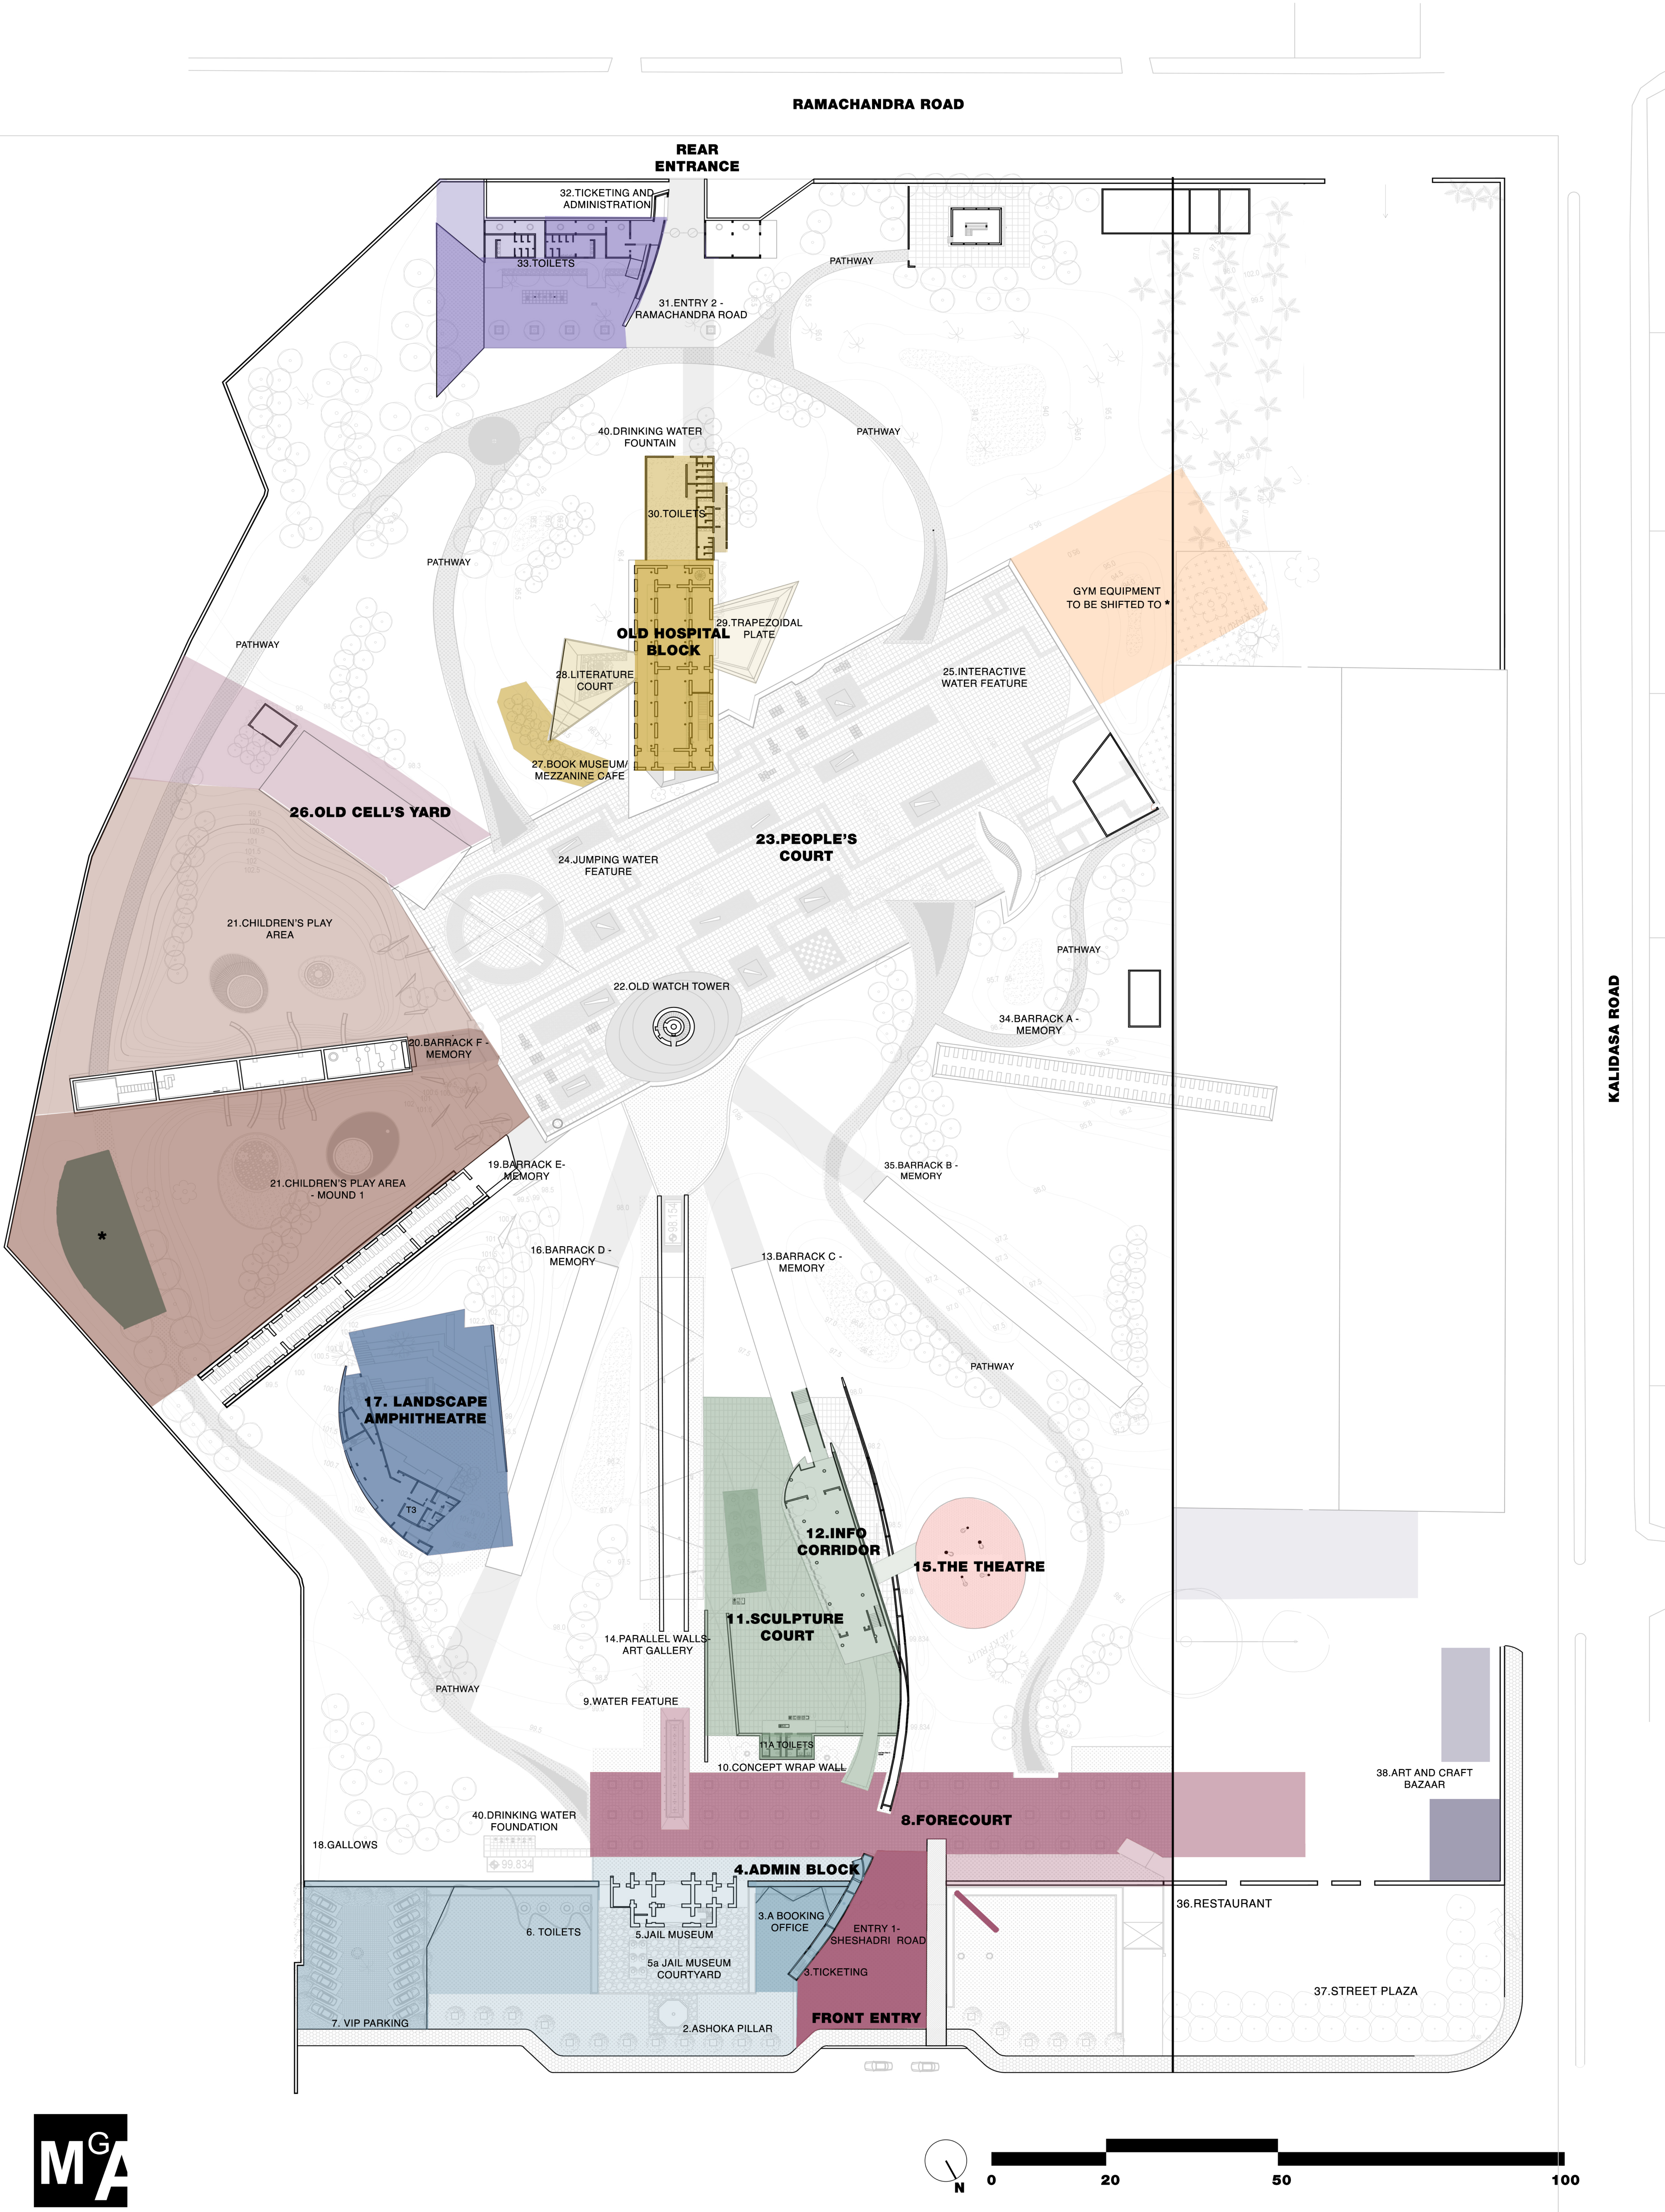

RAMACHANDRA ROAD
REAR ENTRANCE
32.TICKETING AND ADMINISTRATION
33.TOILETS
31.ENTRY 2 - RAMACHANDRA ROAD
PATHWAY
40.DRINKING WATER FOUNTAIN
PATHWAY
30.TOILETS
PATHWAY
GYM EQUIPMENT TO BE SHIFTED TO *
PATHWAY
29.TRAPEZOIDAL PLATE
OLD HOSPITAL BLOCK
28.LITERATURE COURT
25.INTERACTIVE WATER FEATURE
27.BOOK MUSEUM/ MEZZANINE CAFE
26.OLD CELL'S YARD
23.PEOPLE'S COURT
24.JUMPING WATER FEATURE
21.CHILDREN'S PLAY AREA
PATHWAY
22.OLD WATCH TOWER
34.BARRACK A - MEMORY
20.BARRACK F - MEMORY
KALIDASA ROAD
19.BARRACK E- MEMORY
35.BARRACK B - MEMORY
21.CHILDREN'S PLAY AREA - MOUND 1
*
16.BARRACK D - MEMORY
13.BARRACK C - MEMORY
PATHWAY
17. LANDSCAPE AMPHITHEATRE
T3
12.INFO CORRIDOR
15.THE THEATRE
11.SCULPTURE COURT
14.PARALLEL WALLS- ART GALLERY
PATHWAY
9.WATER FEATURE
11A TOILETS
10.CONCEPT WRAP WALL
38.ART AND CRAFT BAZAAR
40.DRINKING WATER FOUNTAION
8.FORECOURT
18.GALLOWS
4.ADMIN BLOCK
36.RESTAURANT
3.A BOOKING OFFICE
6. TOILETS
5.JAIL MUSEUM
ENTRY 1- SHESHADRI ROAD
5a JAIL MUSEUM COURTYARD
3.TICKETING
37.STREET PLAZA
FRONT ENTRY
7. VIP PARKING
2.ASHOKA PILLAR
N
0
20
50
100

MGA